apartment b-06

location	garden floor 3
size	136 sm
	2 bedrooms

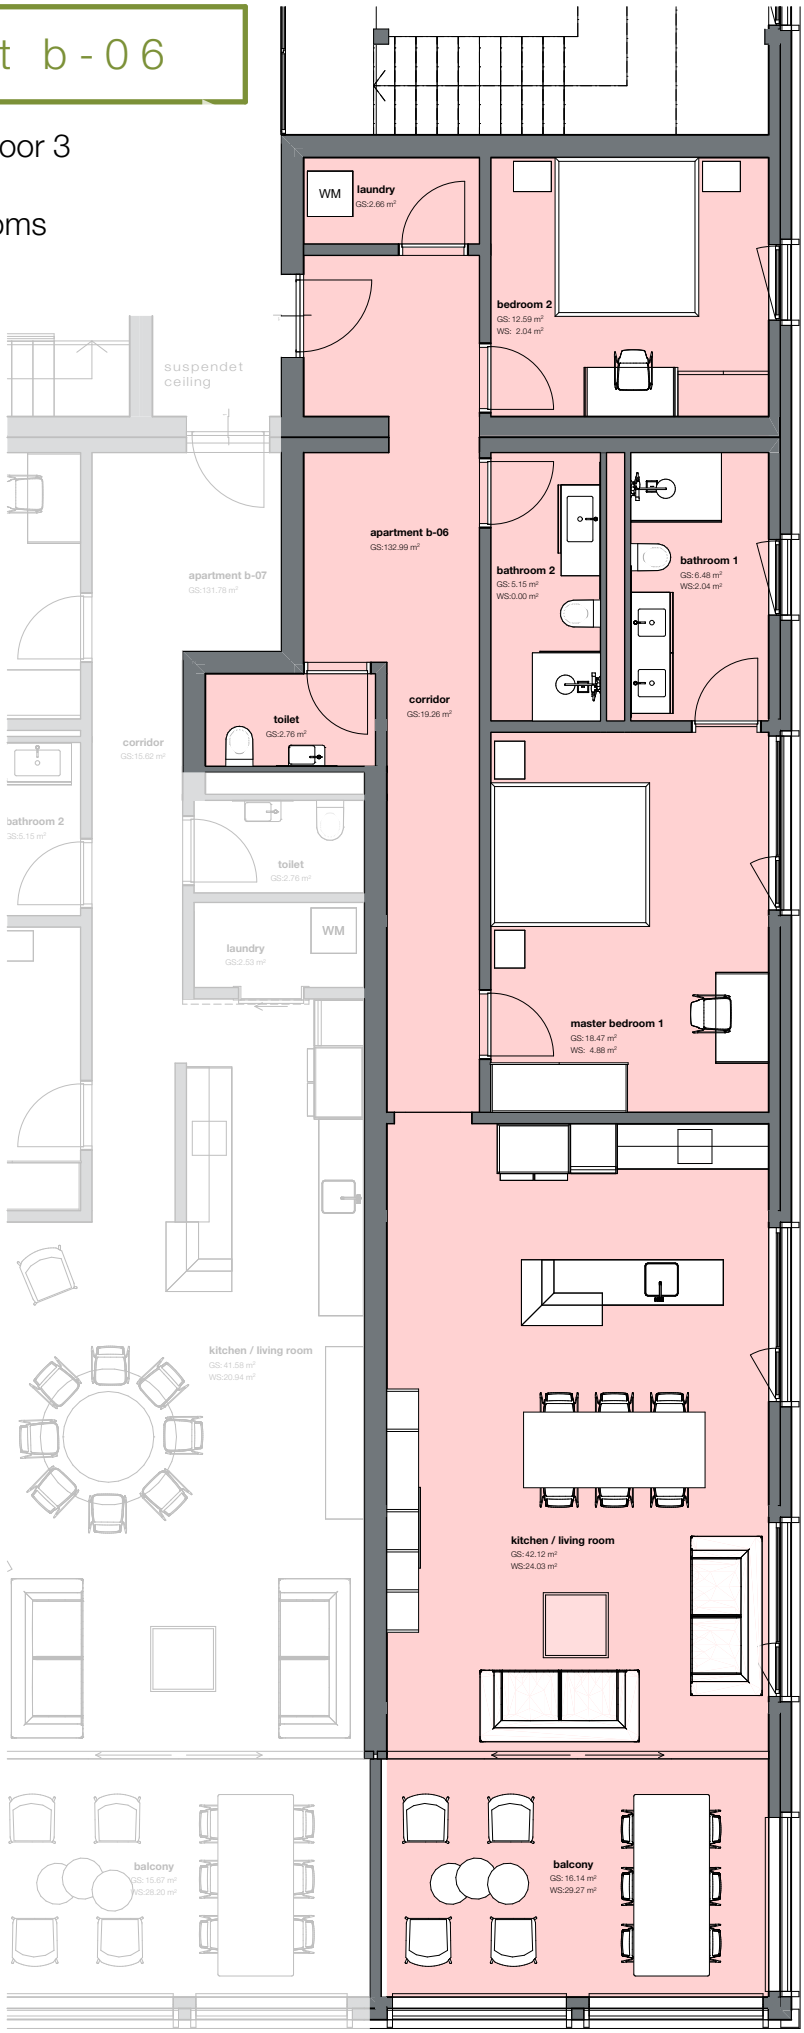

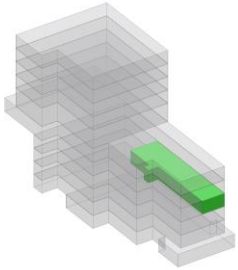

1 cm = 1m 1:100

the19th-kigali.com
07/2023